AREA A PAINT FINISH PLAN

1 ID2.3W | ID2.5W SCALE: 1/4" = 1'-0"

PLAN (north arrow) △2

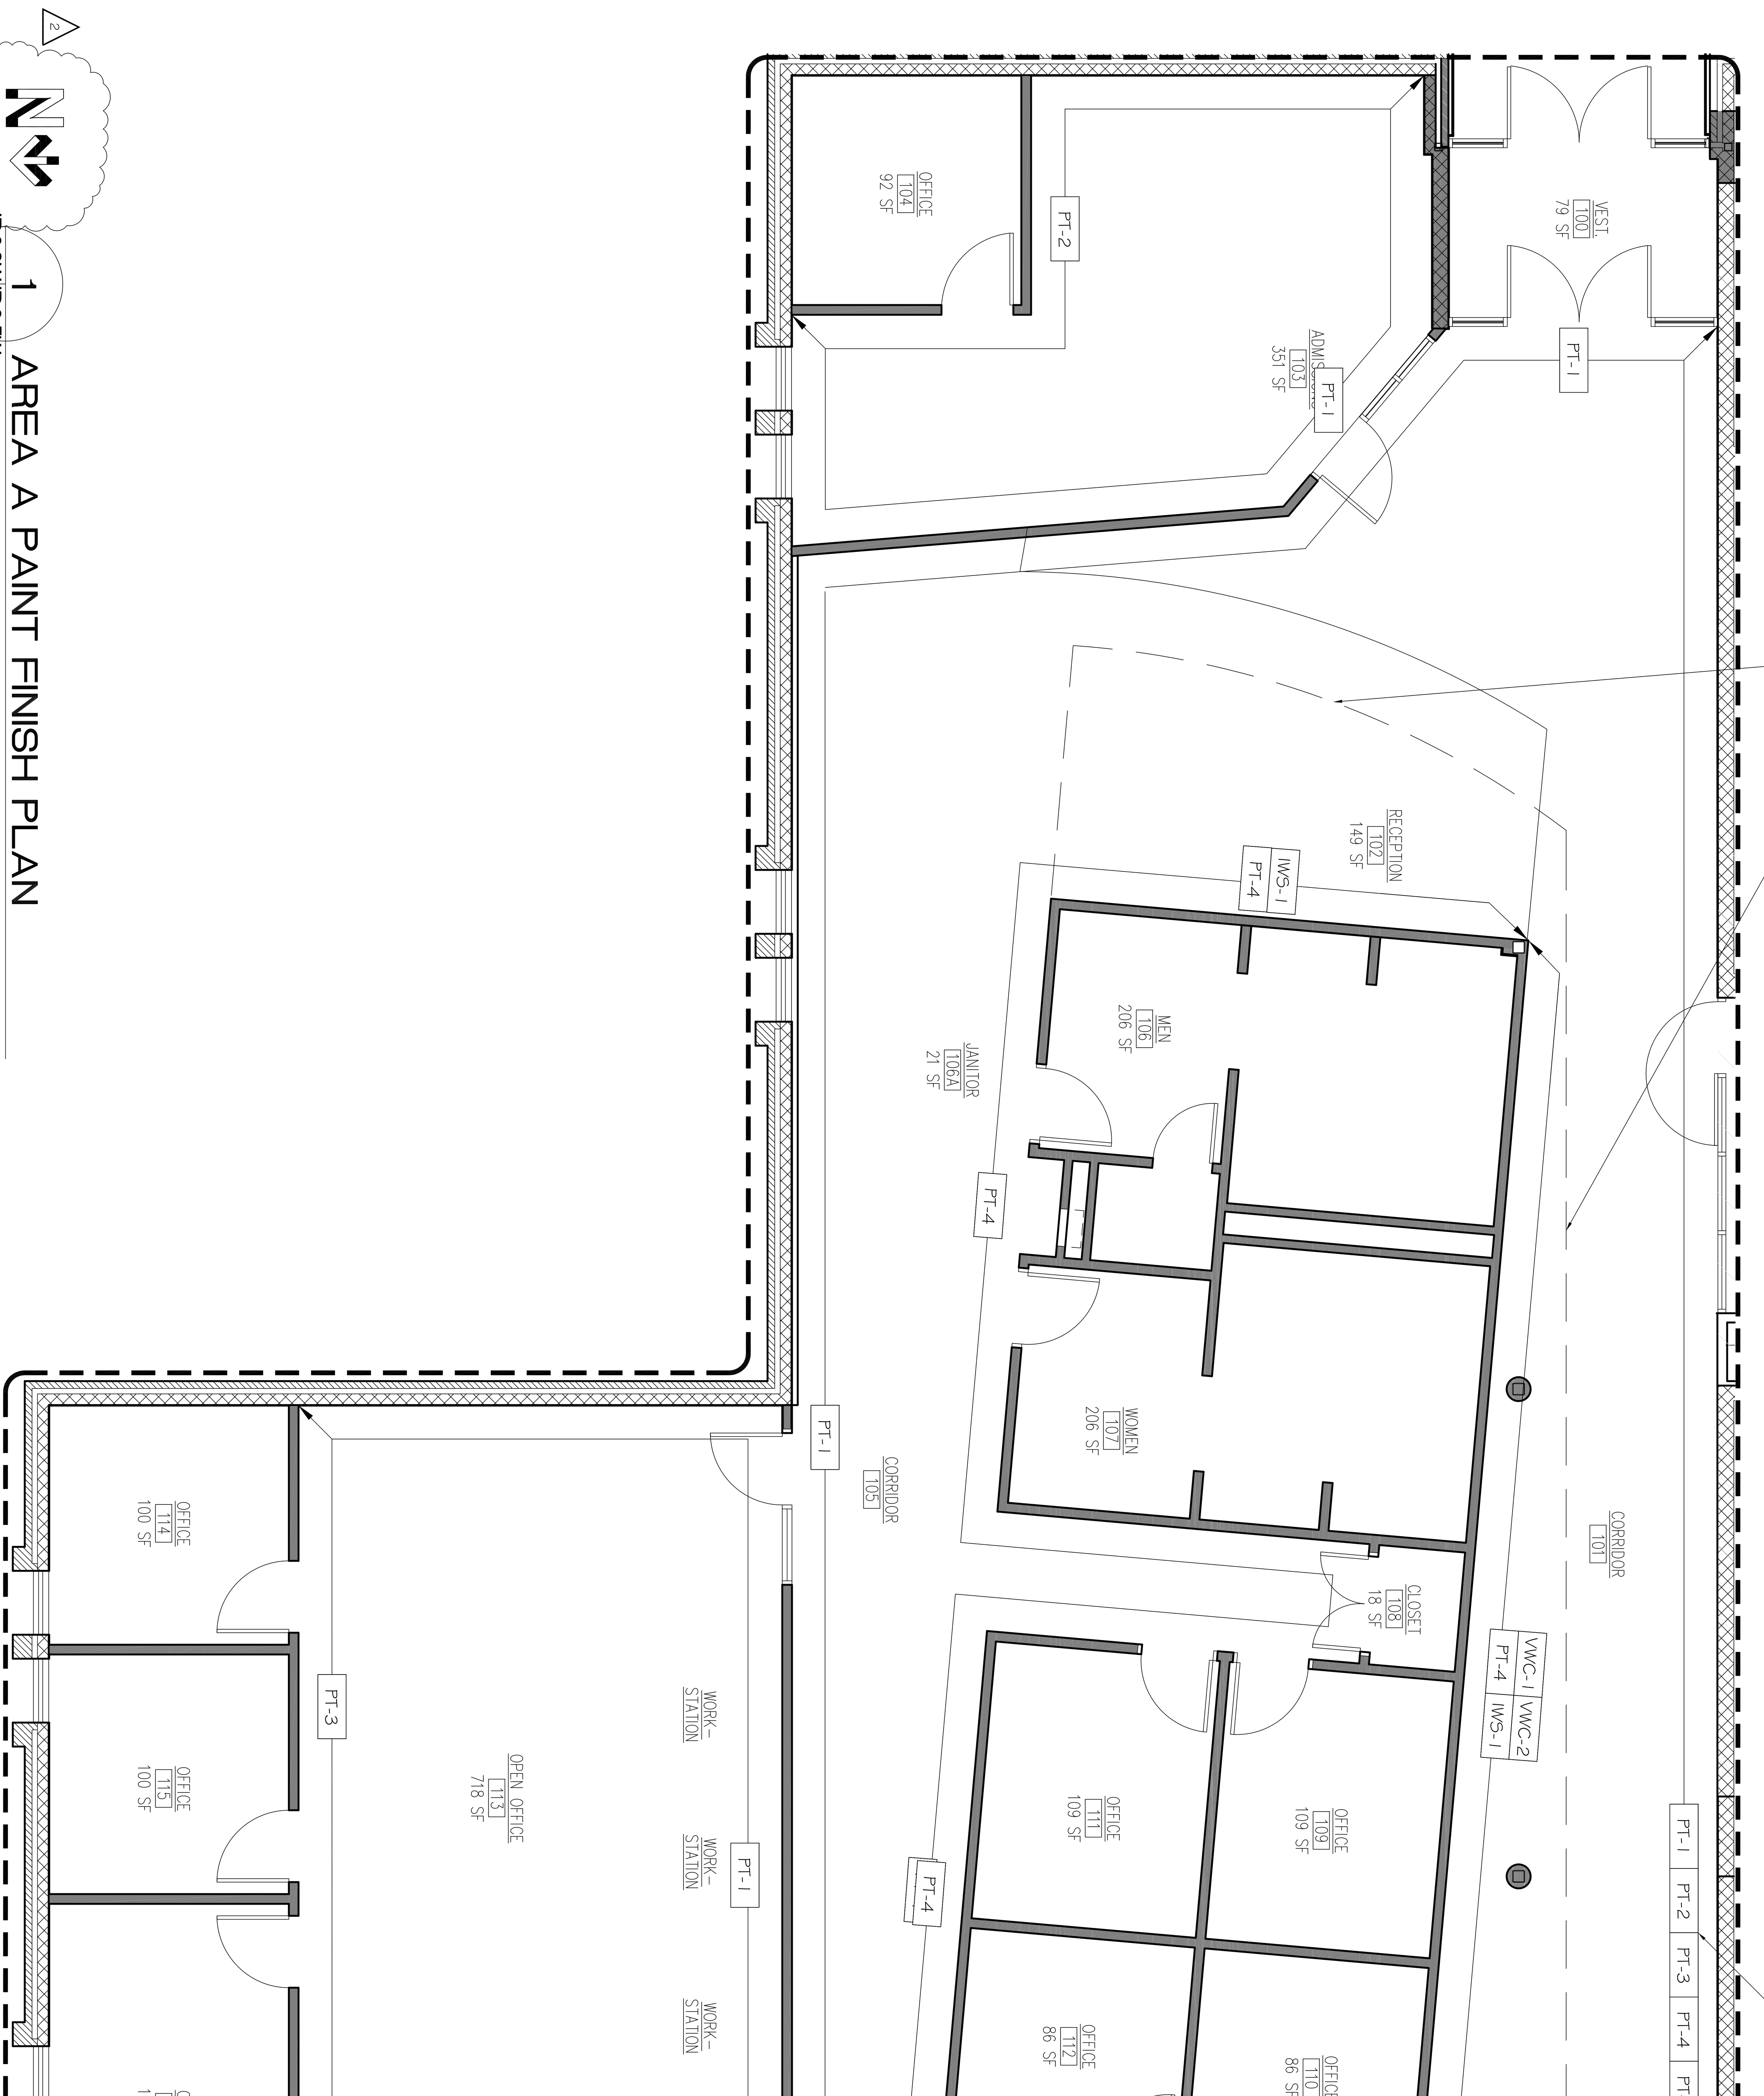

NOTE: SEE FINISH SCHEDULE ON ID2.1W FOR GENERAL PAINT LOCATIONS

KSA
Interior Design
Post Office Box 2125
Glen Allen, VA 23058
p: 804.527.0131
f: 804.527.0623
ksainteriors.com

Sheet ID2.5W

File Number 09004-WARSAW-SHT-CDSET

REVISIONS	
NO.	DATE
2	3-3-2010

Date: JAN. 13, 2010

WARSAW CAMPUS
AREA A PAINT FINISH PLAN

RAPPAHANNOCK COMMUNITY COLLEGE

CAMPUS RENOVATIONS
WARSAW + GLENNS, VIRGINIA
PC: 260-17712

nbj ARCHITECTURE
A Professional Limited Company
GROVE PARK SQUARE
11537-B NUCKOLS ROAD
Richmond, Virginia 23059
☎(804) 273-9811 fax: (804) 273-9843